FilmL.A., Inc.
6255 W Sunset Blvd, 12th Floor
Hollywood, CA 90028
t: (213)977-8600 - f: (213)977-8601
www.filmla.com

Summary Information

Permit No: F00154762-A **Type of Permit:** FILMING **Release Date:** 08/07/2019

Production Company	BIG BEACH TV PRODUCTIONS LLC
Insured Company Name	BIG BEACH TV PRODUCTIONS LLC
Contact Phone No. 1	626-590-8823
Contact Phone No. 2	
Fax	
Address	648 BROADWAY, 7TH FL NEW YORK, New York 10012
Production Title	SORRY FOR YOUR LOSS NO.209
Type of Production	TV Drama

Producer	Franco Bario
Director	Kat Candeler
1st AD	Shawn Pipkin
Production Manager	Matt Conner
FilmL.A. Coordinator	Naomi Kajiyama
Location Manager	David Flannery
Primary Phone	Mobile - 626-590-8823
Secondary Phone	Office - 818-655-7721
Location Assistant	n/a n/a
Primary Phone	Mobile - 555-555-5555
Secondary Phone	

Fees

FILMLA NON-REFUNDABLE FILM PERMIT RIDER FEE	$111.00

Total Permit Fee $111.00

Number of Locations 1

NOT A PERMIT

FilmL.A., Inc.
6255 W Sunset Blvd, 12th Floor
Hollywood, CA 90028
t: (213)977-8600 - f: (213)977-8601
www.filmla.com

Summary Information — Location

Location 1 of 1

Permit Number F00154762-A
Production Company BIG BEACH TV PRODUCTIONS LLC
Insured Company BIG BEACH TV PRODUCTIONS LLC
Production Title SORRY FOR YOUR LOSS NO.209

Location Manager David Flannery
Primary Phone Mobile - 626-590-8823
Secondary Phone Office - 818-655-7721

Location Address 515 Shatto Pl, Los Angeles, CA, 90020
Location Type Vacant Building
Prep Dates 8/6/2019 - 8/6/2019 07:00 - 22:00 1 day
Film Dates 8/7/2019 - 8/7/2019 07:00 - 22:00 1 day
Strike Dates 8/8/2019 - 8/8/2019 07:00 - 14:00
Open or Closed to the Public Closed

Generic Conditions
THE CONSUMPTION OF ALCOHOLIC BEVERAGES AND THE USE OF DRUGS, INCLUDING MARIJUANA, ON LOCATION BY ANY CAST, CREW, OR INVITED GUESTS IS STRICTLY PROHIBITED.
*Certain service and personnel fees required by jurisdictional agencies are not collected by FilmL.A. Any such fees must be paid directly to the appropriate agency, and a separate invoice will be provided to the permittee.
*LA CITY AND/OR LA COUNTY FIRE CHECKLIST ATTACHED TO FINAL PERMIT. THE PERMITTEE IS RESPONSIBLE FOR COMPLETING CHECKLIST PRIOR TO FILMING ACTIVITY AT THIS LOCATION. NON COMPLIANCE MAY RESULT IN ASSIGNMENT OF A FIRE OFFICER.
All closures impacting sidewalks must be implemented per WATCH manual, CA MUTCD TA-28 & TA-29
All travel lanes and bike lanes shall be closed per the WATCH manual.
Community Survey Obtained
CROSSOVERS/CABLING ACROSS STREET I: Not allowed on street without prior approval.
May not interfere with adjacent traffic lanes or adjacent bike lane
Must Maintain 5' Clearance on Sidewalks/Walkways
Must maintain local/emergency access
No cast or crew parking on area streets
No interference with pedestrian traffic
Number of uniformed officers listed on the permit is a minimum requirement. Permittee remains responsible for deploying a sufficient number of uniformed officers to provide traffic and crowd control to ensure the safety of the film crew and the public.
Traffic control must be done in accordance w/MUTCD
Uniformed officers shall have a copy of the film permit in their possession and are required to confirm that all traffic control signage devices are in place.

Please see attached document Big.Sorry.154762.ShattoSWWS.WestmorelandWS5th3.pdf

Equipment on Location

Type	Quantity
5 or 10 ton trucks	4
Cast/Crew vehicles	80
Condors	1
Cranes	1
Cube Trucks	4
Generator	1
Modular Units	1
Stakebed Trucks	2

Personnel on Location

Type	Quantity
Cast	10
Crew	80
Extras	25
Off-Duty/Retired LAPD Officer(s)	6
Spot Check	1

NOT A PERMIT

FilmL.A., Inc.
6255 W Sunset Blvd, 12th Floor
Hollywood, CA 90028
t: (213)977-8600 - f: (213)977-8601
www.filmla.com

Summary Information — Location

Permit Number F00154762-A
Production Company BIG BEACH TV PRODUCTIONS LLC
Insured Company BIG BEACH TV PRODUCTIONS LLC
Production Title SORRY FOR YOUR LOSS NO.209

Location Manager David Flannery
Primary Phone Mobile - 626-590-8823
Secondary Phone Office - 818-655-7721

Trailers	6
Vans	4

Filming Activities Exterior Dialogue; Exterior dialogue in front of building; Flyswatter on condor, lights on condor; Double parking trucks in the closure on S/S W 5th St;

Jurisdiction **Political:** Los Angeles City - Council District 13 **Police:** Los Angeles Police **Fire:** Los Angeles City Department

Thomas Guide **Page:** 634 **Grid:** A2

Approvals LOS ANGELES CITY POLICE DEPARTMENT Melissa Hernandez

Coordinator Note Must yield to excavation activity

Coordinator Note Rider A adds double parking activity

Parking

Base Camp
Location Type : Other Location
1601 N Vermont Ave, Los Angeles, CA, 90027

Crew Parking
Location Type : Other Location
1601 N Vermont Ave, Los Angeles, CA, 90027

NOT A PERMIT

Permit #F00154762-A

FILM LA COORDINATOR: NAOMI KAJIYAMA
FILM LA PERMIT # F-154762

W/S CURB LANE OF SHATTO PL
FROM 4TH-6TH ST
8/7, 0700-1400
W/S SIDEWALK CLOSURE OF SHATTO PL
FROM 4TH-6TH ST
8/7, 1500-2200

W/S CURB AND ADJACENT LANE OF SHATTO PL
FROM 5TH-6TH ST
W/S CURB AND ADJACENT LANE OF SHATTO PL
FROM 5TH-NORTH 100'
S/S CURB AND ADJACENT LANE OF 5TH ST
FROM WESTMORELAND-SHATTO PL
W/S CURB LANE OF WESTMORELAND
from 5th st-NORTH 300'
8/7, 1200-2200

BIG BEACH TV PRODUCTIONS
"SORRY FOR YOUR LOSS"
LOCATIONS CONTACT:
JDP 323-260-4777

GENERAL NOTES:

1. ALL SIGNING, STRIPING, AND TRAFFIC CONTROL DEVICES SHALL CONFORM TO THE CURRENT STATE OF CALIFORNIA DEPARTMENT OF TRANSPORTATION (CALTRANS) STANDARD PLANS AND STANDARD SPECIFICATIONS, CALIFORNIA M.U.T.C.D., AND ANY ADDENDUMS THERTO, AND AS SHOWN ON THESE PLANS.
2. THERE SHALL BE NO INTERFERENCE WITH TRAFFIC SIGNALS OR CROSSWALKS.
3. CONES SHALL BE 28" MINIMUM HEIGHT AND SHALL HAVE REFLECTORIZED SLEEVES FOR NIGHT WORK.
4. POLICE SHALL DIRECT TRAFFIC AS NECESSARY.

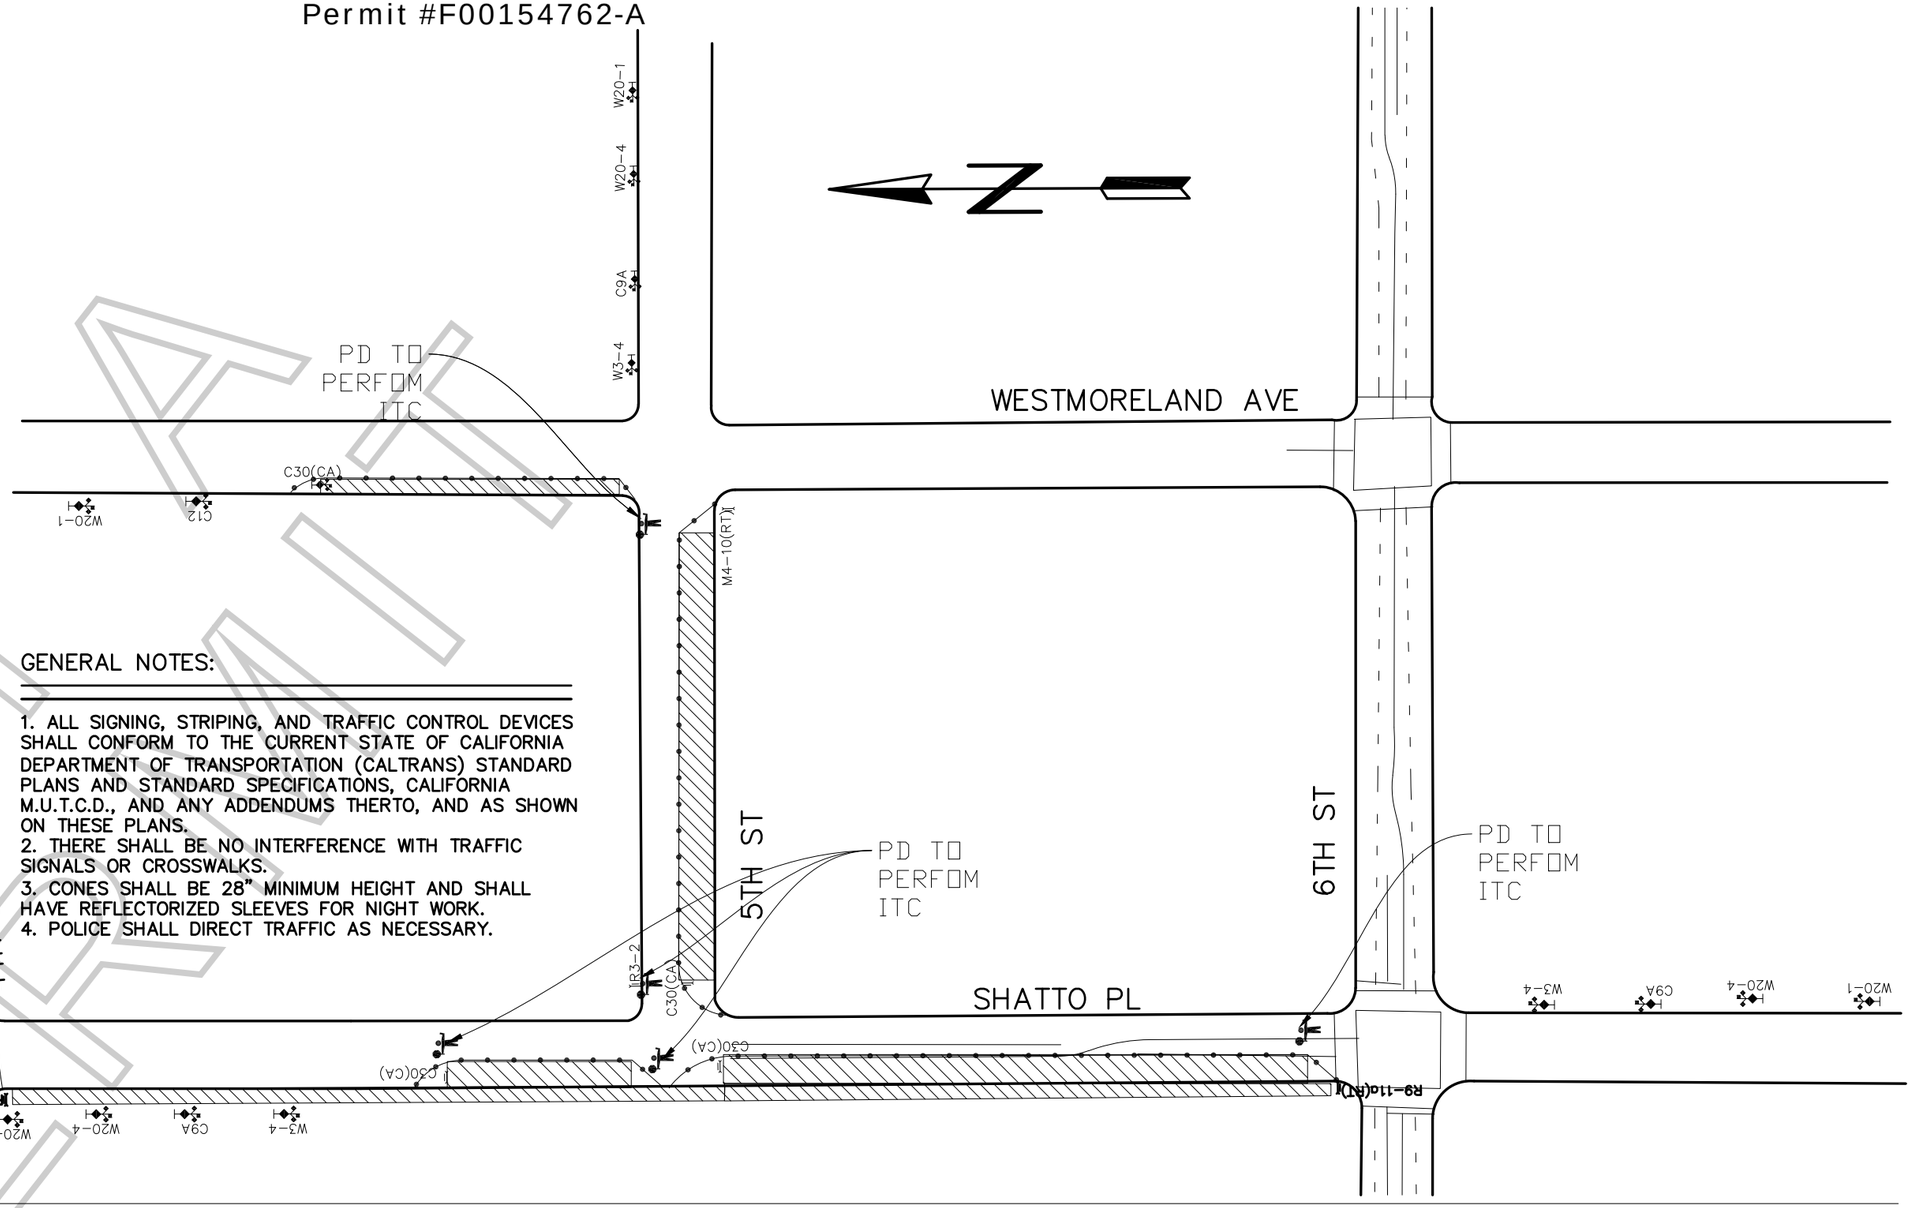

TCP DRAWN BY:
ISMAEL RODRIGUEZ
PACIFIC TRAFFIC CONTROL, INC.
323.981.0600 PH.
LIC # 944488

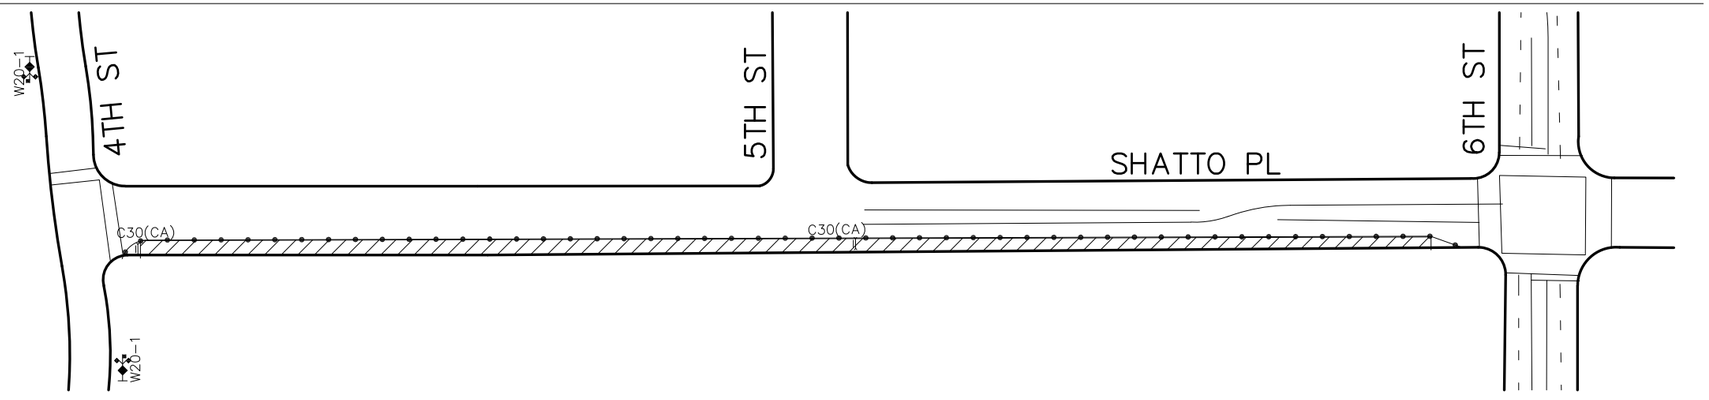

LEGEND:

- ADVANCE WARNING SIGN
- SIGN ON TYPE I BARRICADE
- TRAFFIC CONE 28" (REFLECTIVE)
- FLASHING ARROW SIGN (FAS)
- CLOSURE/WORK AREA

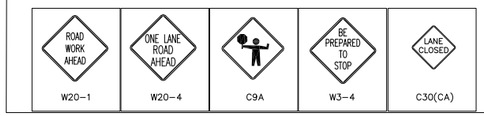

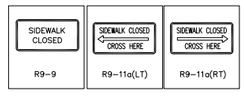

NOT A PERMIT